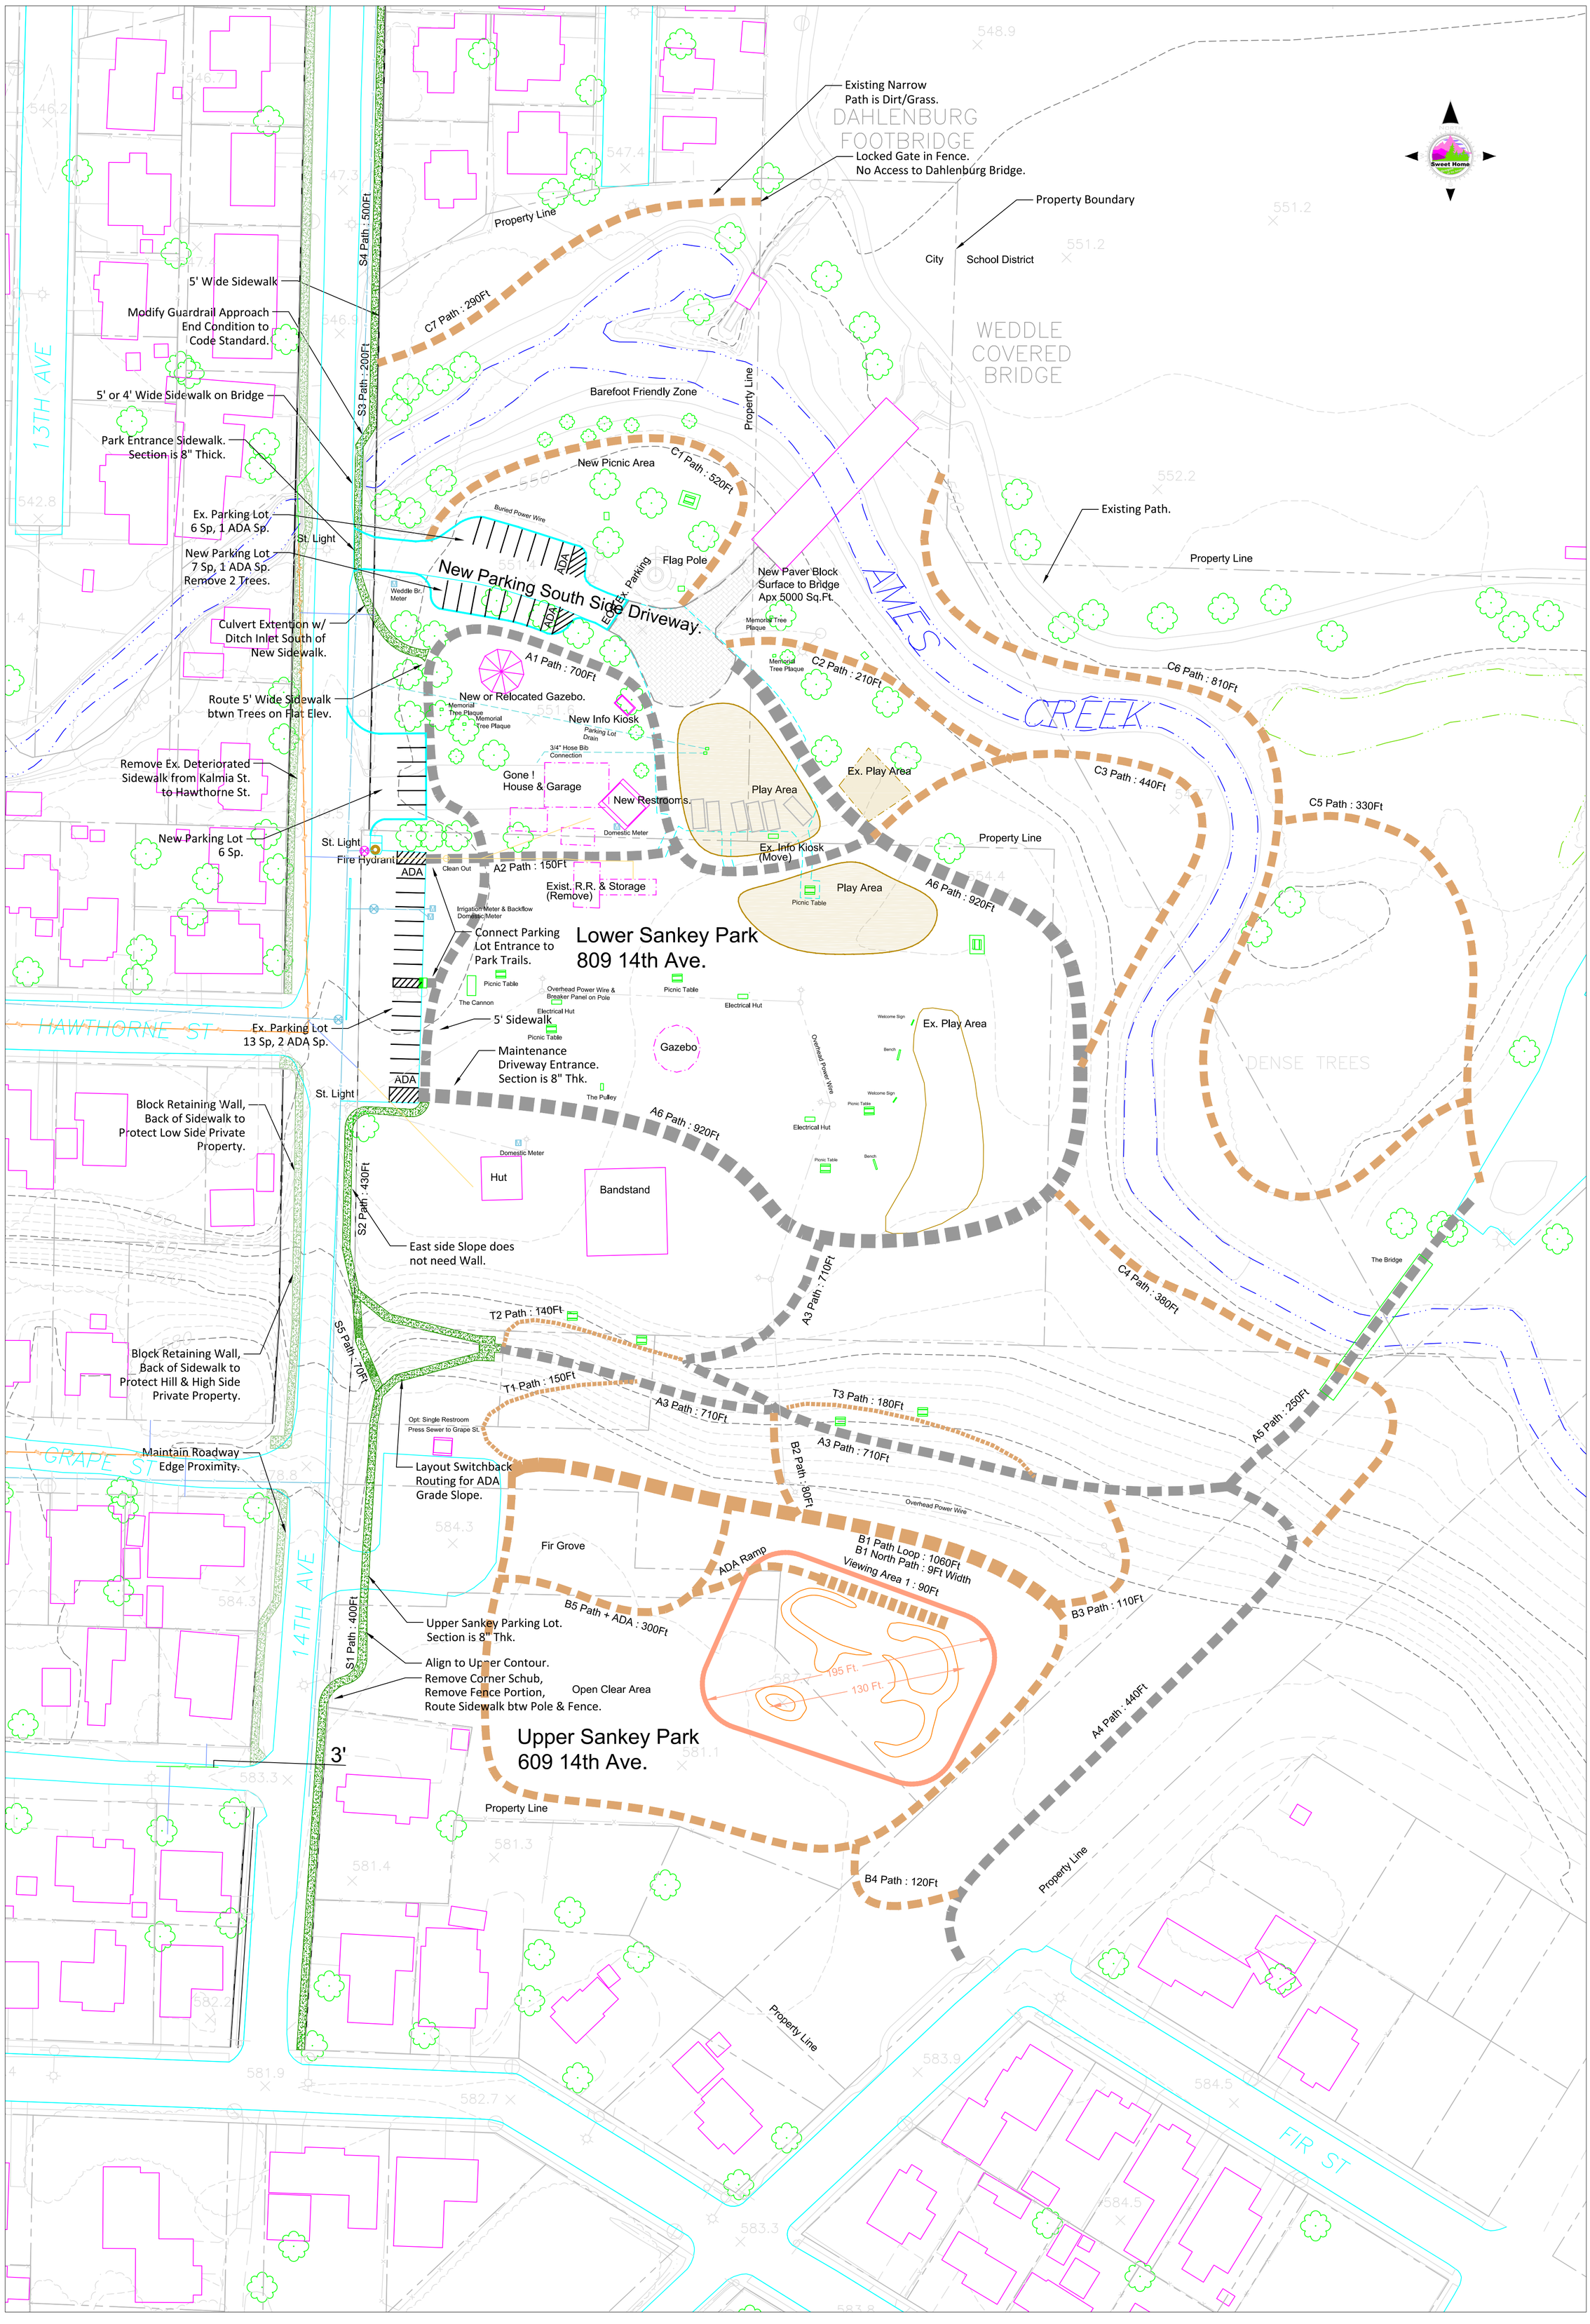

SHEET	TITLE	ISSUE / REV.	CITY of SWEET HOME, Public Works Department Engineering Division, 1140 12th Avenue, T:541-367-6977, F:541-367-6440		XRefs: g:\engr\xxxx\xxxx.dwg	DWG No./Rev. g:\engr\xxxx\xxxx.dwg
1 of 1	Sankey Park Concept Plan Improvements Draft - Tentative Layout Facilities & Paths - Draft	xxxx	LINE IS 2 INCHES FULL SIZE IF NOT 2" SCALE ACCORDINGLY			SCALE 1" = 50' 03-14-2018 FILE-DRW x-x SHPWxxxx SIZE D